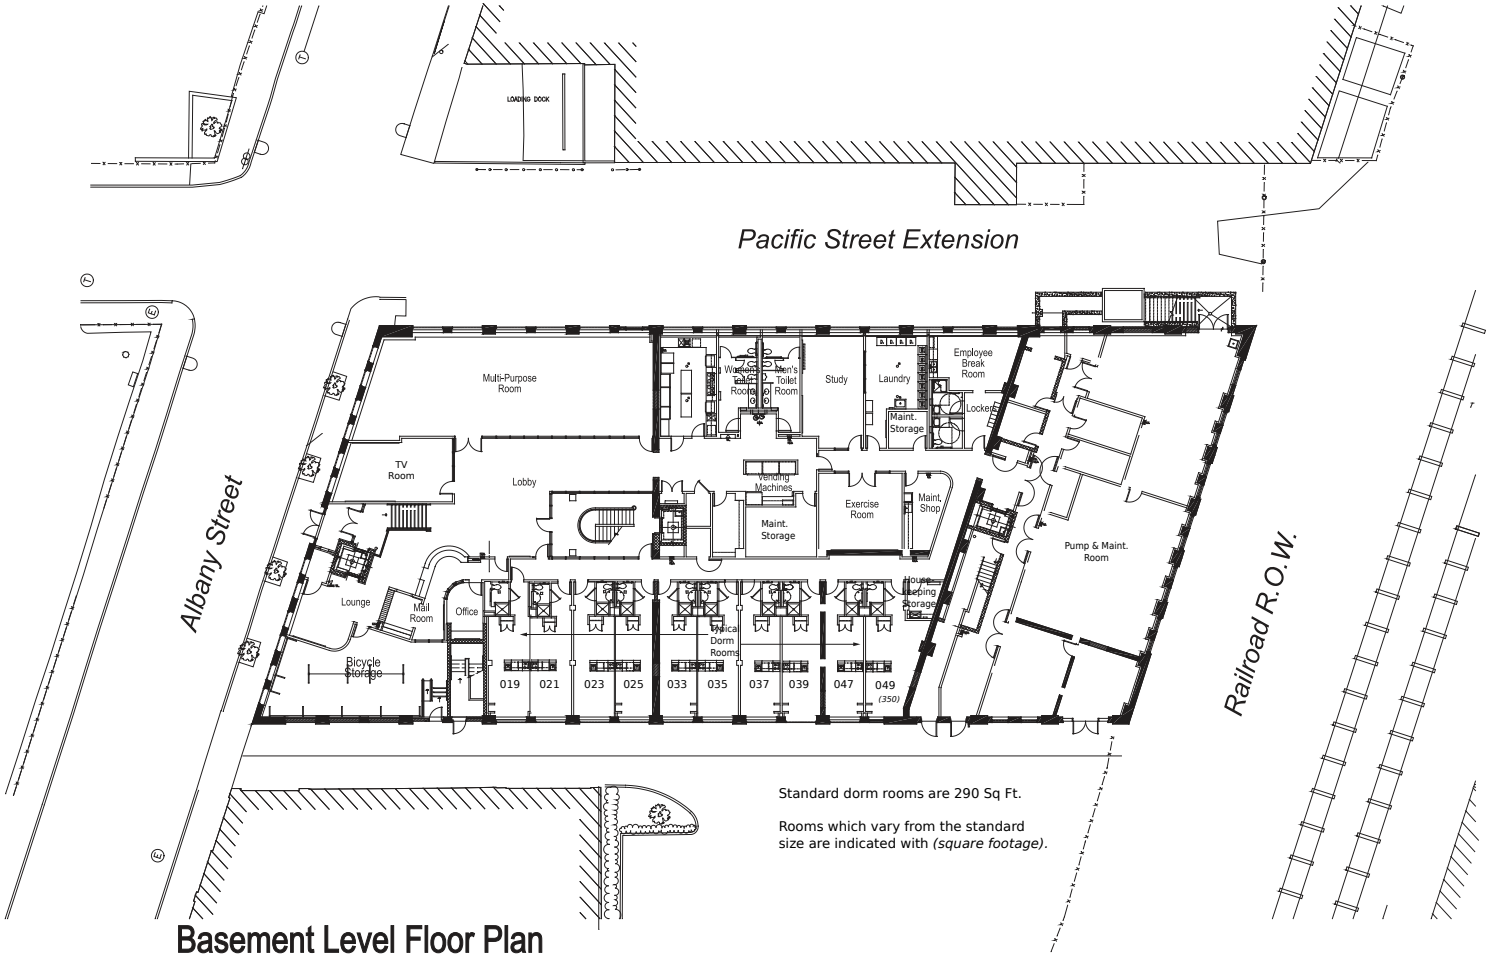

Basement Level Floor Plan